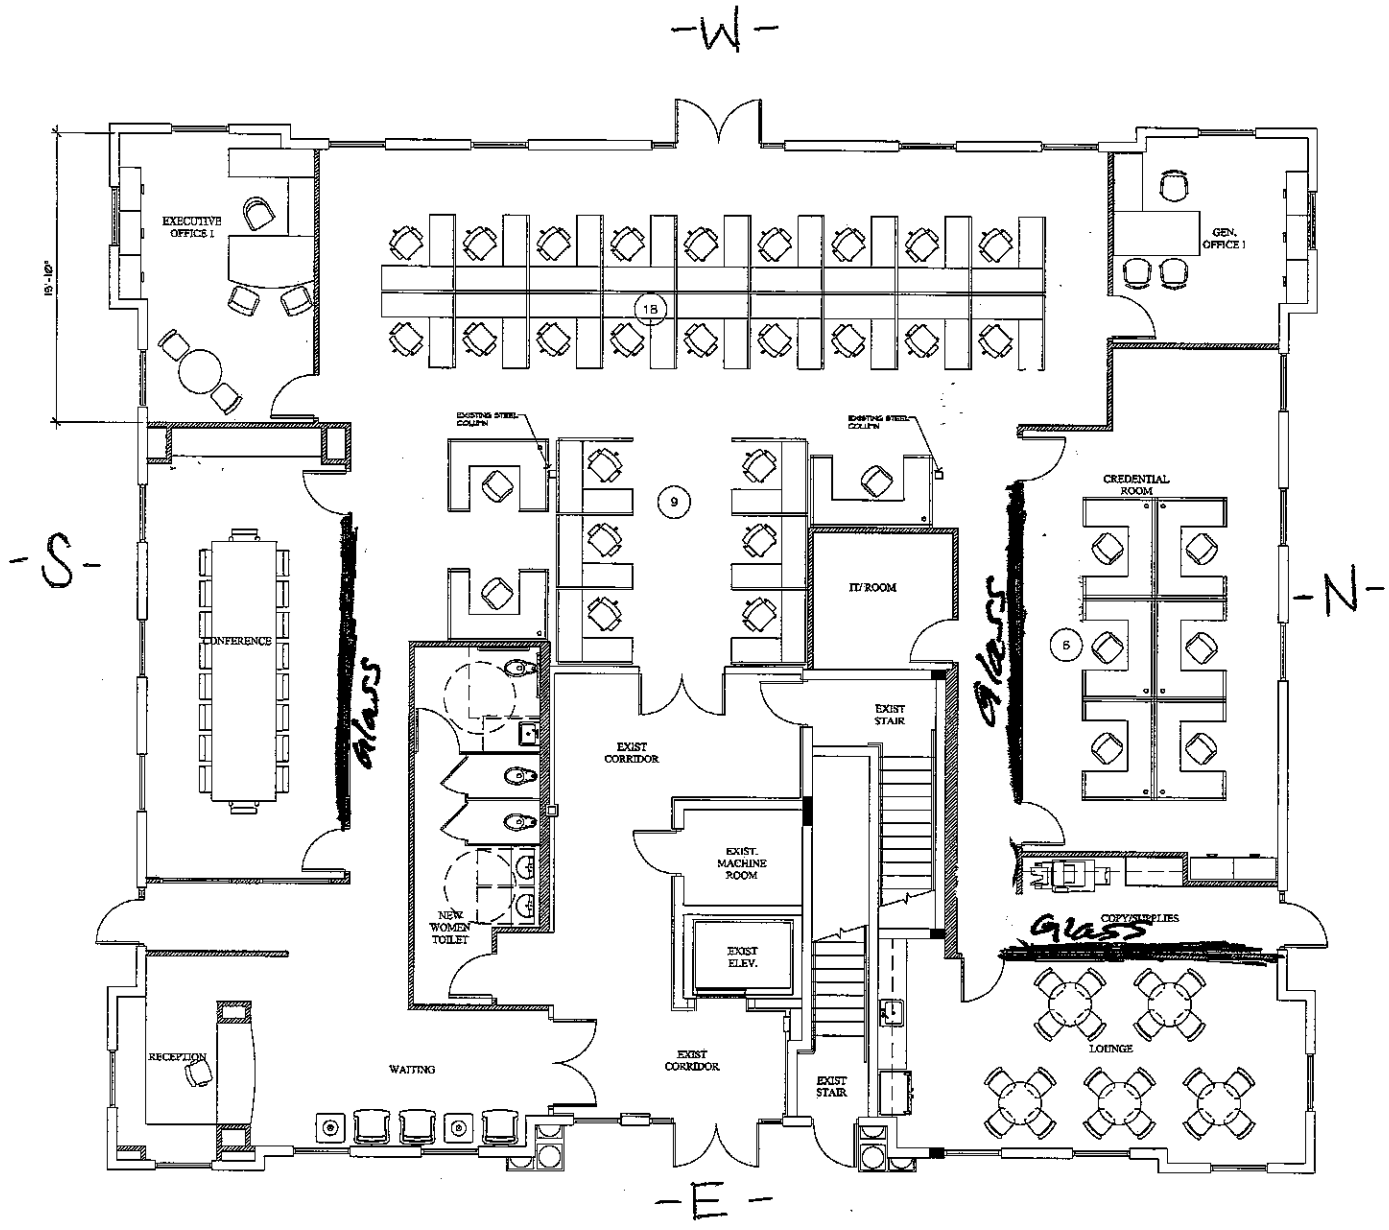


## WALL / SYMBOL LEGEND

- EXISTING WALL OR PARTITION TO REMAIN
- NEW INTERIOR METAL PARTITION
- EXISTING PARTITION TO BE REMOVED
- (10) PORTABLE 5A 10BC FIRE EXTINGUISHER

# FIRST FLOOR PLAN

SCALE: 1/4" = 1'-0"

| REVISIONS | BY |
|---|---|
| | |
| | |
| | |
| | |
| | |
| | |


AN INTERIOR RENOVATION FOR
ALL STAR RECRUITING LOCUMS, LLC
SAWGRASS OFFICE COMPLEX - BUILDING 2
COCONUT CREEK, FLORIDA

DESIGN INC.

| | |
|---|---|
| DRAWN | |
| CHECKED | JOHN L. |
| DATE | 2-10-04 |
| SCALE | AS NOTED |
| JOB NO. | 234-208 |
| SHEET | A-1.0 |
| OF | SHEETS |




WALL / SYMBOL LEGEND

- EXISTING WALL OR PARTITION TO REMAIN
- NEW INTERIOR METAL PARTITION
- EXISTING PARTITION TO BE REMOVED
- PORTABLE 5A 10BC FIRE EXTINGUISHER

## SECOND FLOOR PLAN

SCALE: 1/4" = 1'-0"
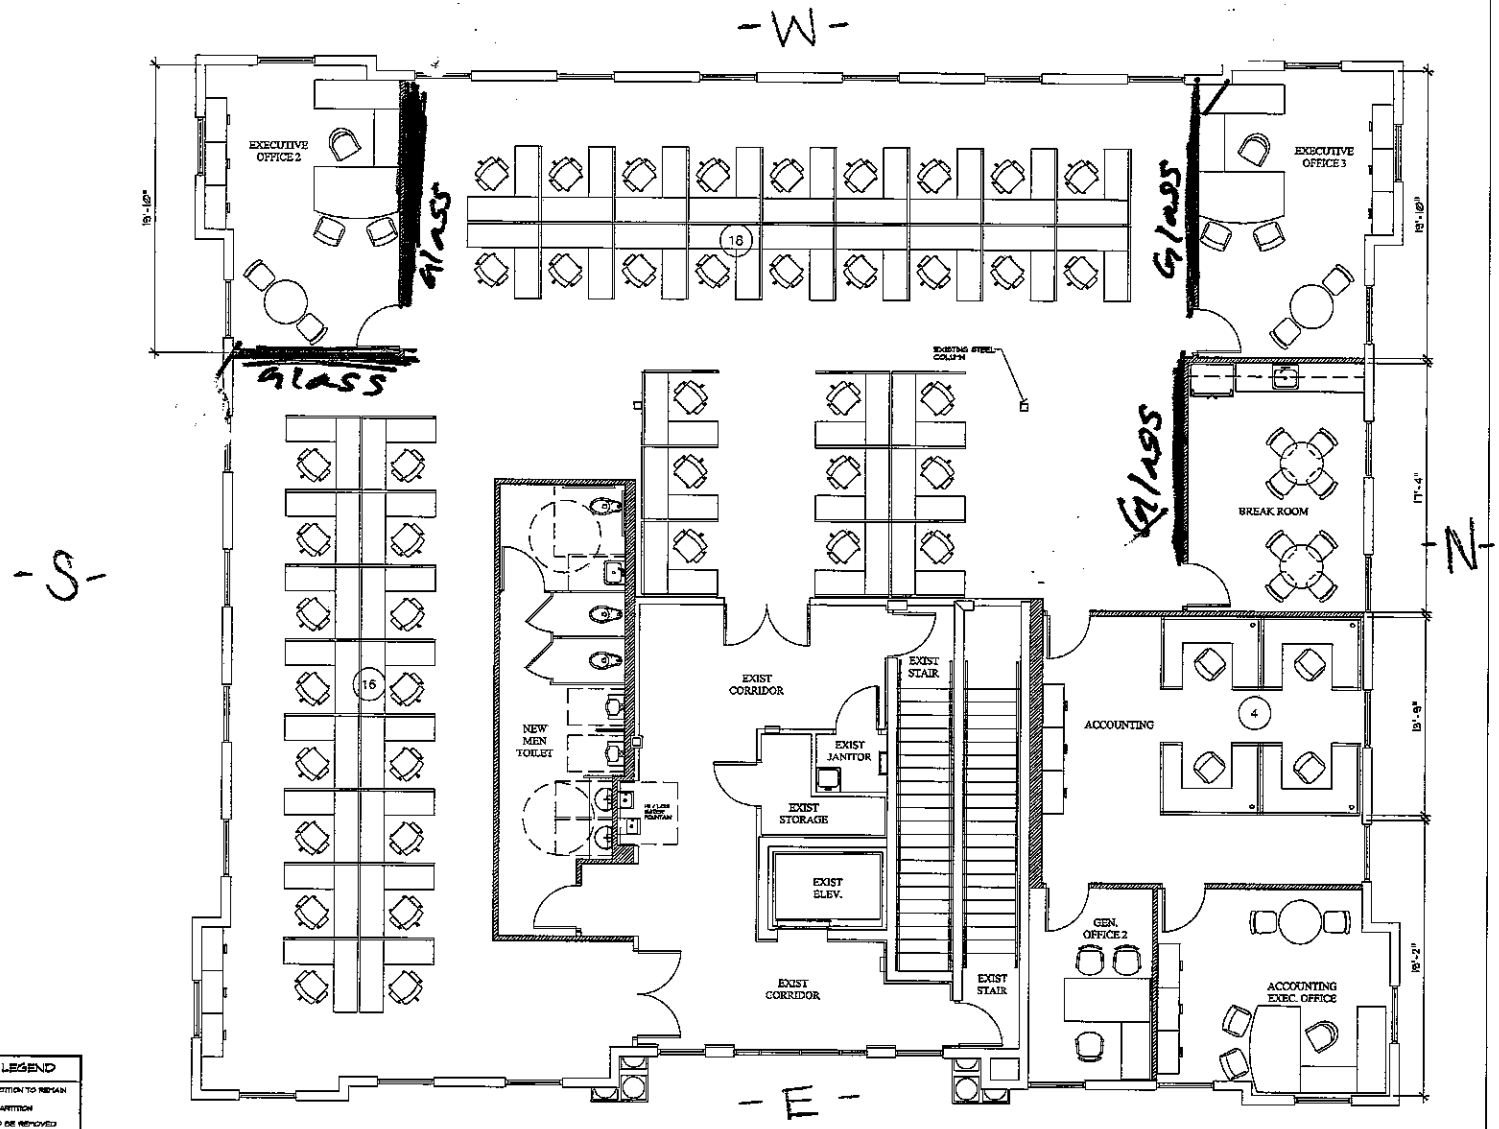
| REVISIONS | BY |
|---|---|
| | |
| | |
| | |
| | |
| | |
| | |

COPYRIGHT ©2014
THIS DRAWING IS A DOCUMENT OF SERVICE AND AS SUCH REMAINS THE PROPERTY OF ARCHITECT DESIGN, INC. PERMISSION FOR WRITTEN REPRODUCTION OF THIS DOCUMENT IN WHOLE OR IN PART IS LIMITED AND CAN BE GRANTED ONLY BY WRITTEN AUTHORIZATION WITH OWNER, ARCHITECT DESIGN, INC.

AN INTERIOR RENOVATION FOR
# ALL STAR RECRUITING LOCUMS, LLC
SAWGRASS OFFICE COMPLEX - BUILDING 2
COCONUT CREEK, FLORIDA

ARCHITECT DESIGN INC.

| | |
|---|---|
| DRAWN | |
| CHECKED | JOHN L. |
| DATE | 3/18/14 |
| SCALE | AS NOTED |
| JOB NO. | 214-108 |
| SHEET | A-2.0 |
| OF | SHEETS |